BOSS SEPARATORS

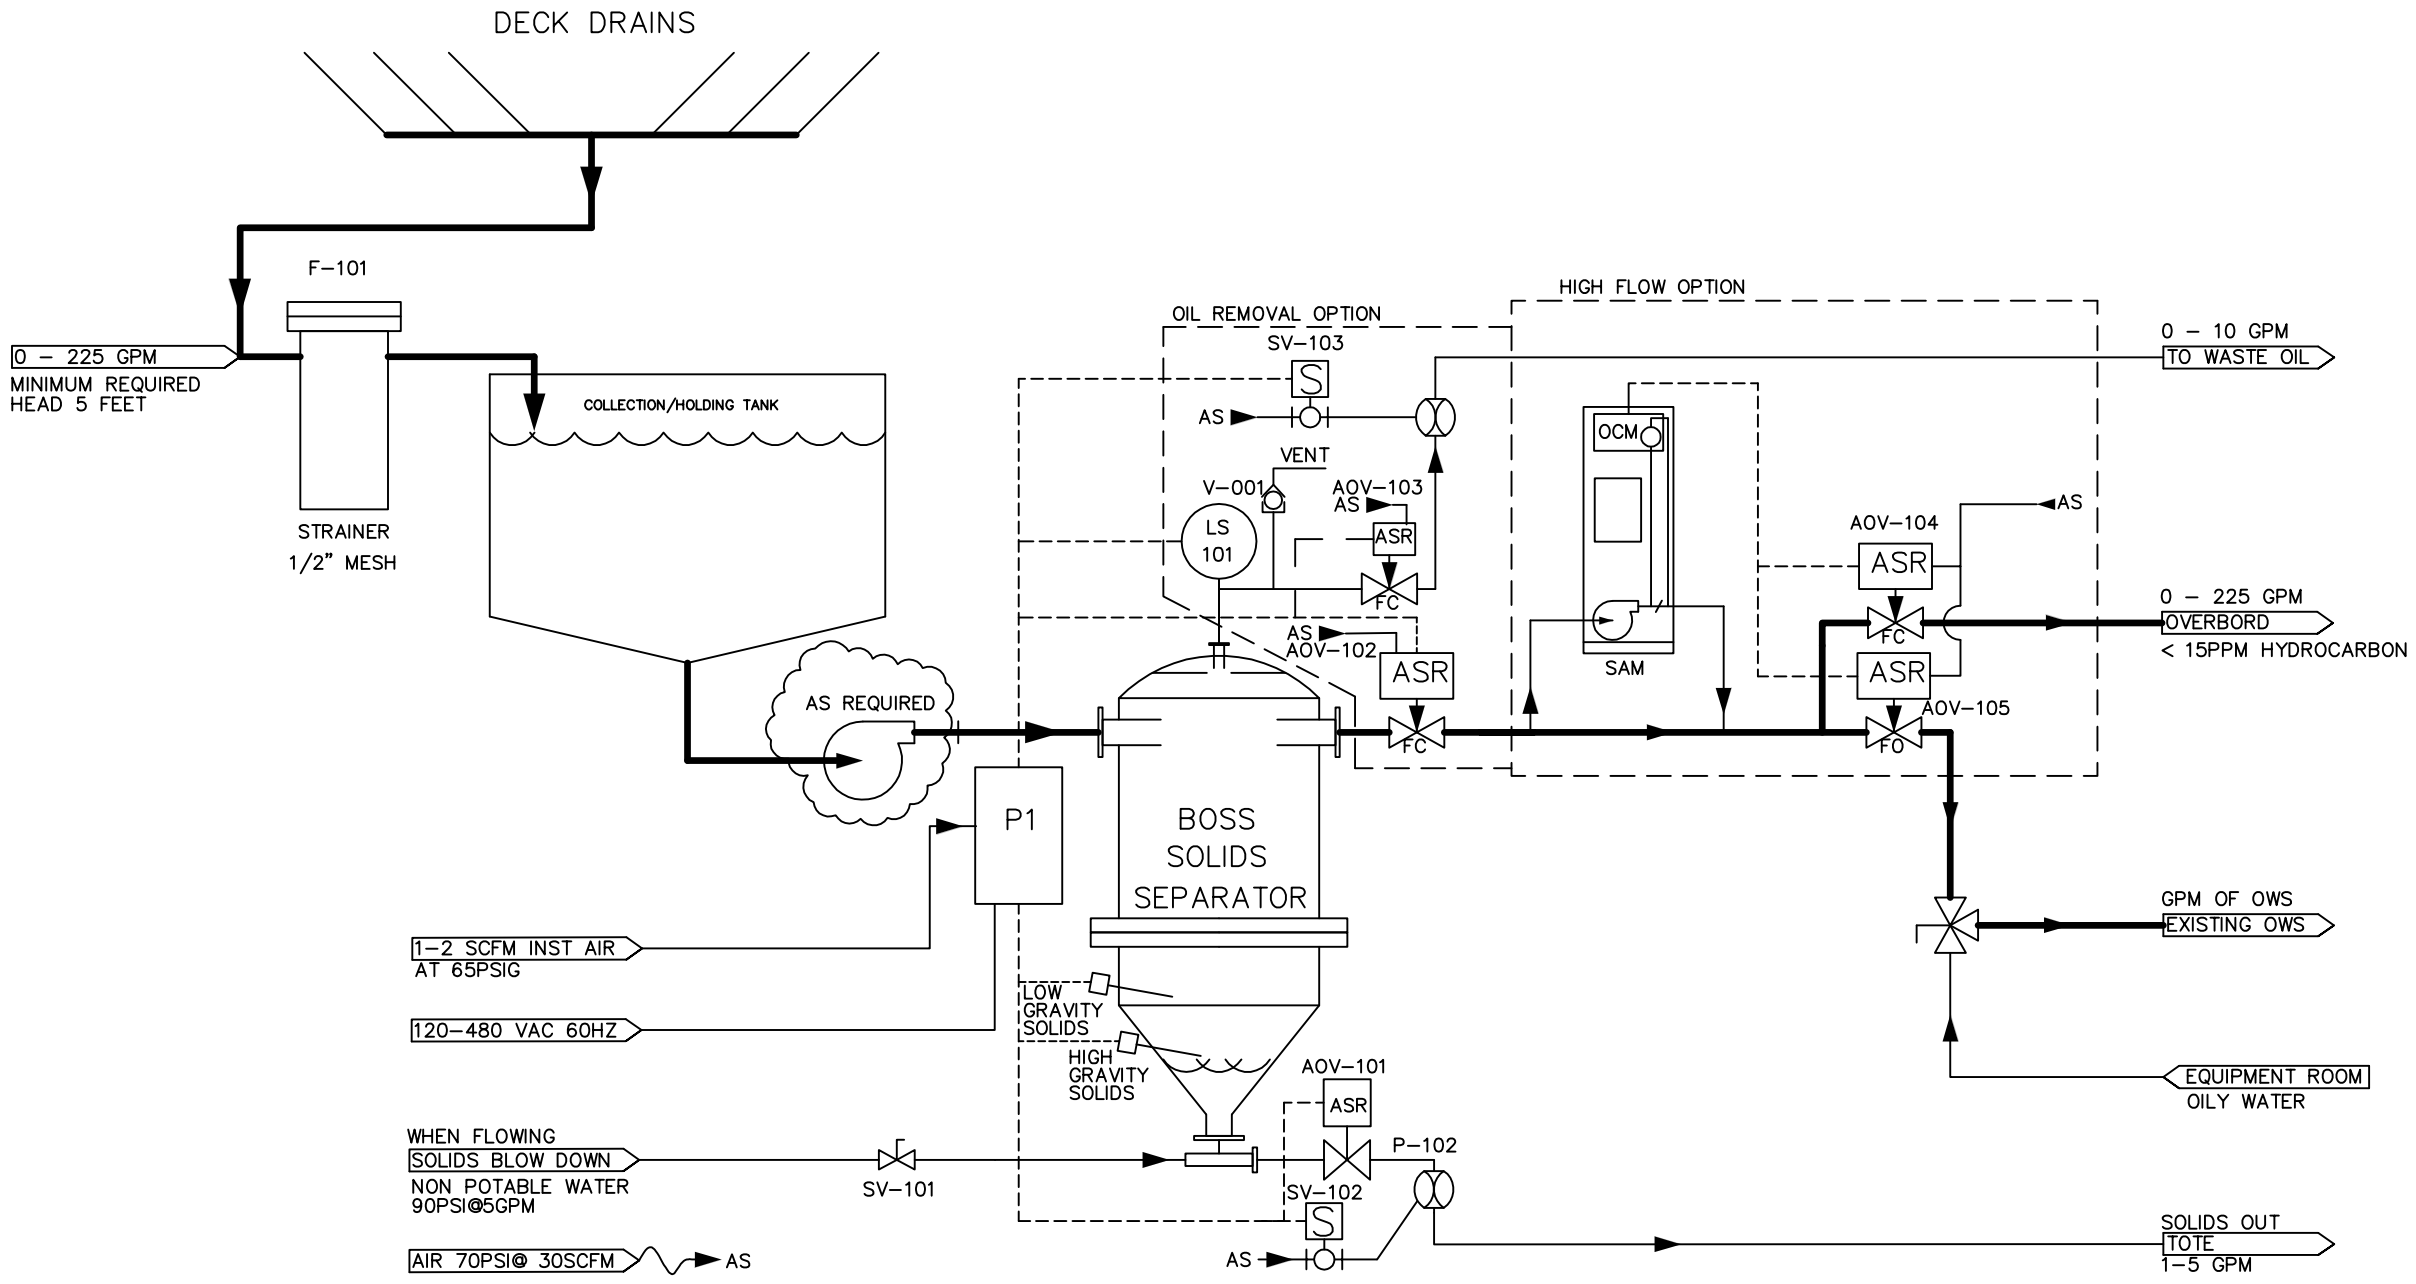

LEGEND

- BALL VALVE
- GATE VALVE
- FLOW RESTRICTOR
- FILTER/STRAINER
- S – SOLENOID OPERATED VALVE
- ASR / FC – AIR OPEN SPRING RETURN VALVE
- MOV – MOTOR OPERATED VALVE
- FLOW INDICATOR
- CHECK VALVE

V – BALL VALVE
SV – SOLENOID VALVE
S – SEPARATOR
CV – CHECK VALVE
P – PUMP
LS – LEVEL SWITCH
OCM – OIL MONITOR
F – FILTER/STRAINER
SAM – STAND ALONE MONITOR
AOV – AIR OPERATED VALVE
AS – AIR SUPPLY
FC – FAIL CLOSED

Recovered Energy Inc.
11455 N. RIO VISTA RD. Pocatello, Idaho 83201
Phone No. (208) 637-0645 Fax No. (708) 668-7939

SOLID BOSS
DECK DRAINAGE SYSTEM
CONFIGURATION POST HOLDING TANK
CLASS1, DIV2, AREA CLASSIFICATION
PFD

CUSTOMER: TBD				
DRAWN BY:	DCD	P.O. NO.	PROPOSAL	
CHECKED BY:	RGL	DATE:	SHEET NO.	1 OF 1
SCALE: –		JULY2015	SB32PFD001RM10	REV M1.0